
EXAMPLE ONLY - NOT FOR SITE USE

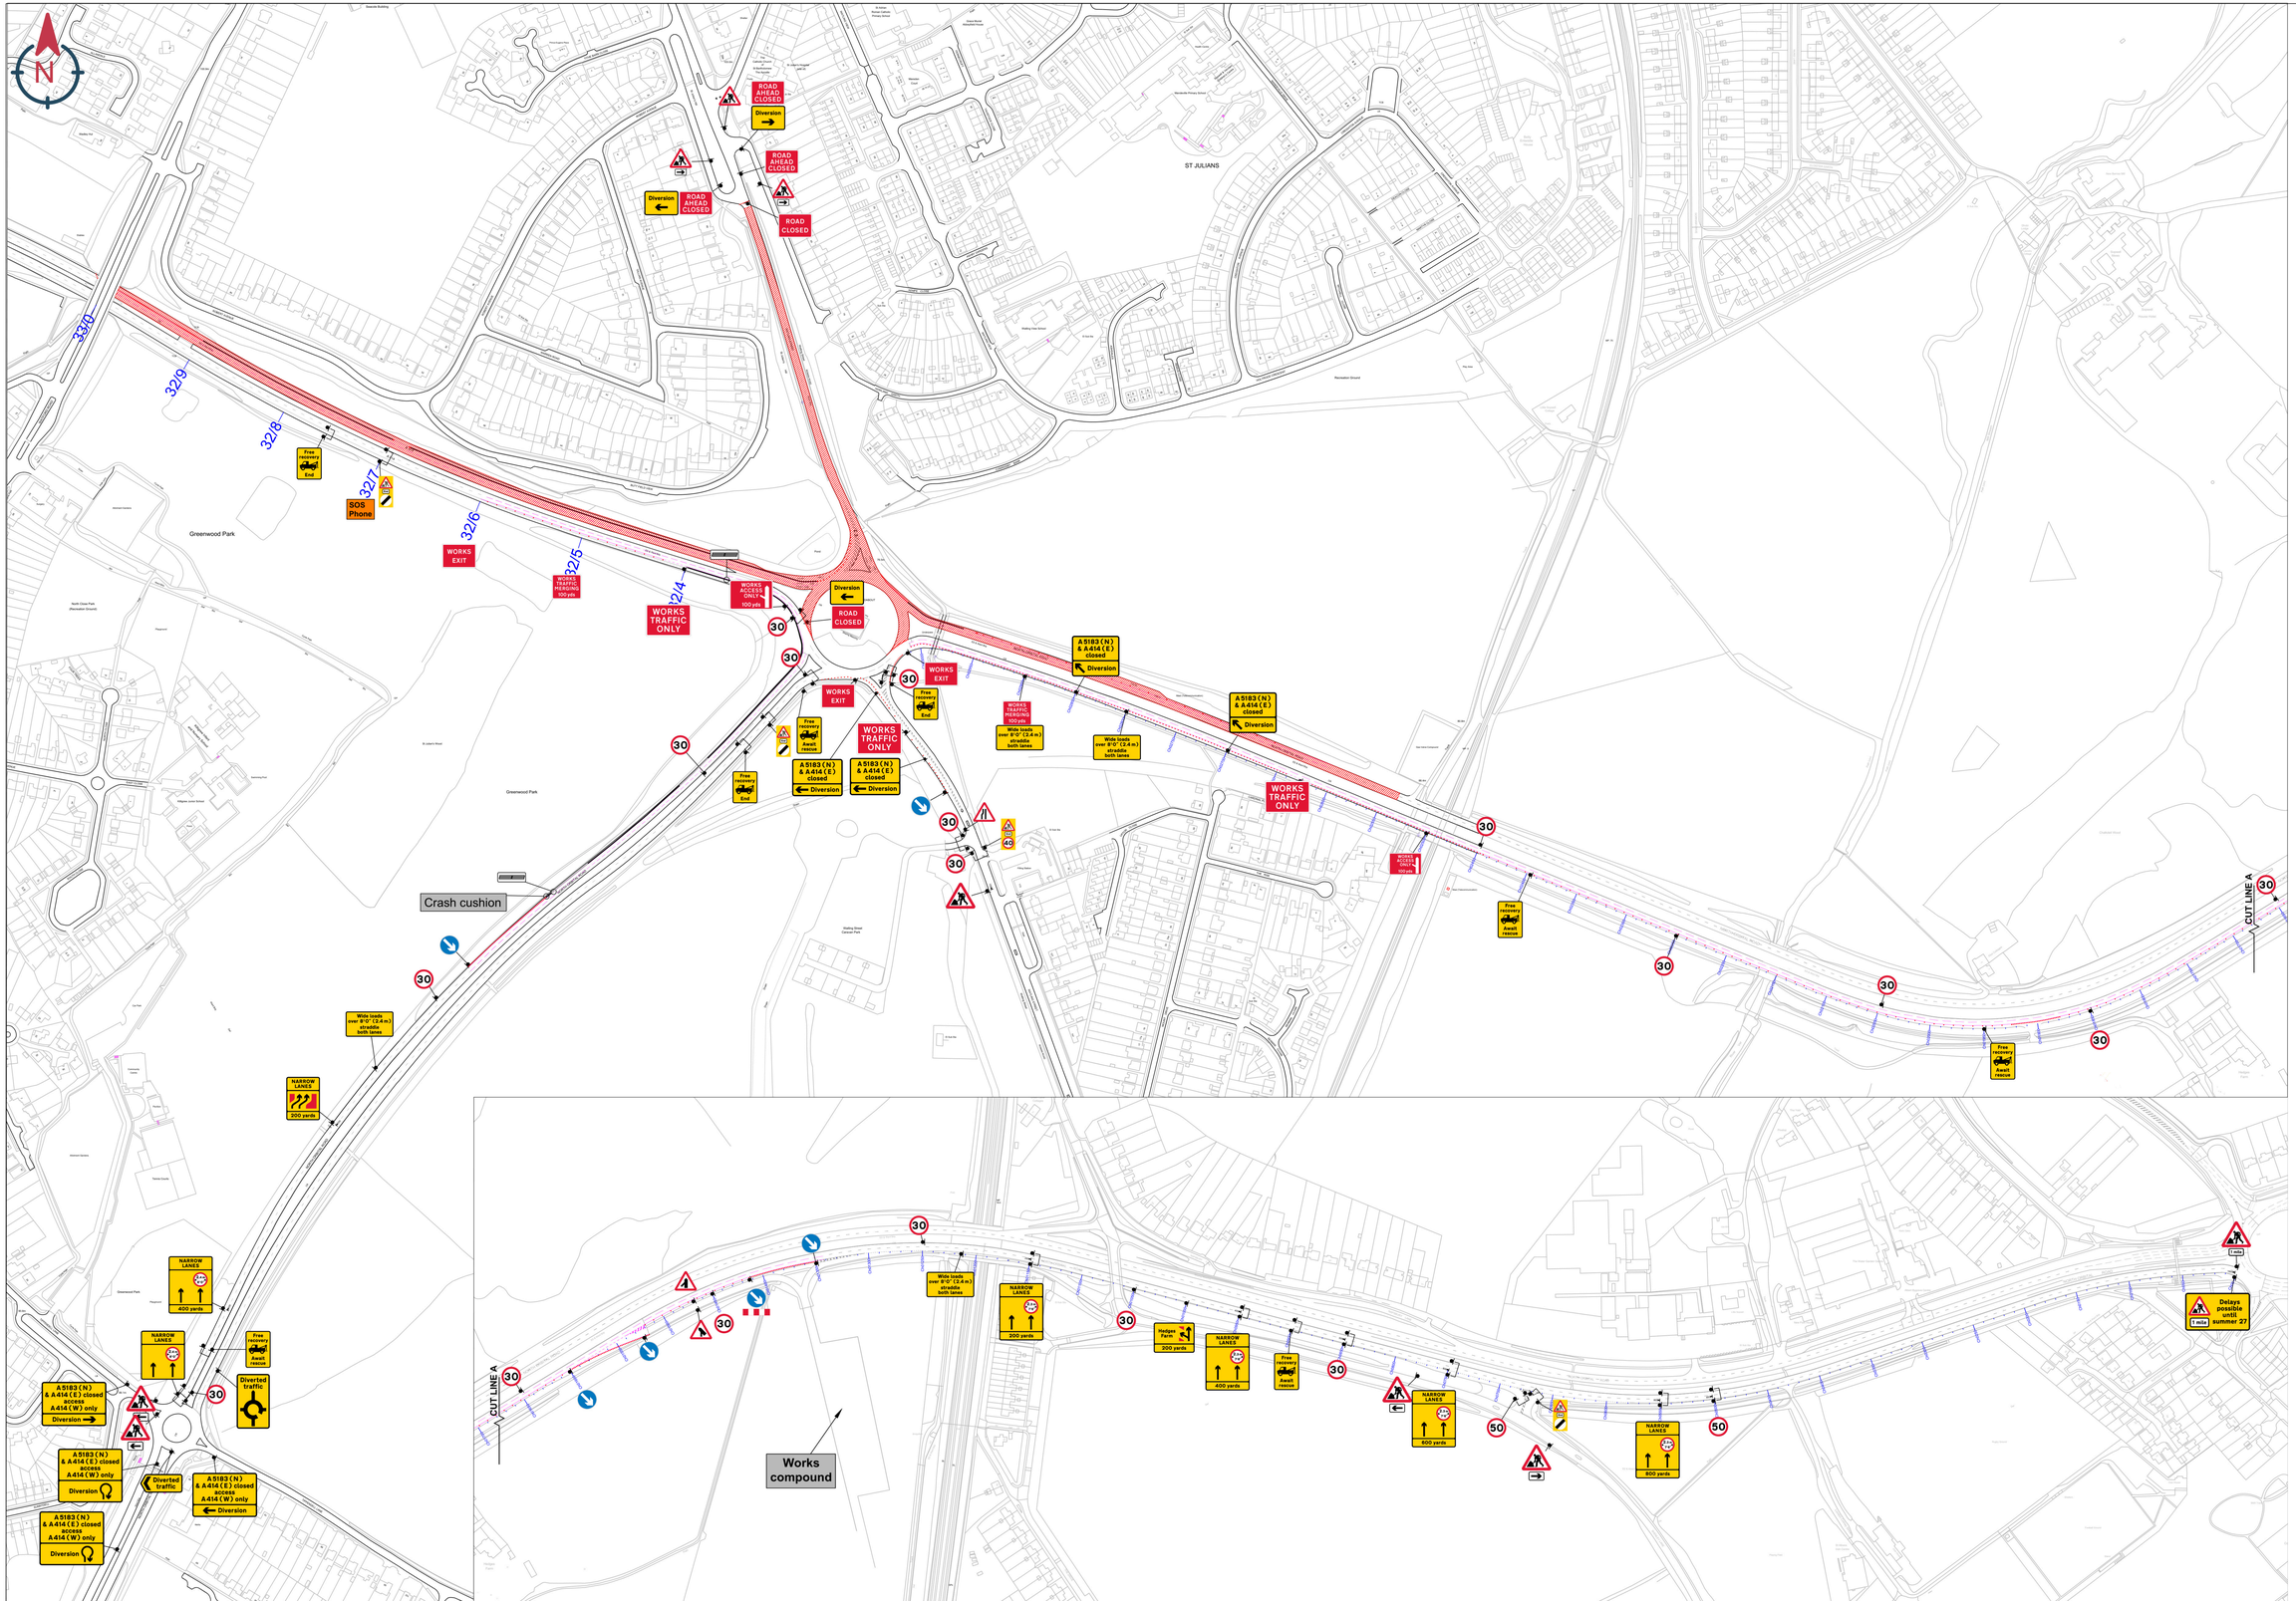

Dia. 1 Ref. 13.3 Schedule 13.9 Temporary Information	ROAD AHEAD CLOSED Diversion
Dia. 1 Ref. 13.3 Schedule 13.9 Temporary Information	ROAD AHEAD CLOSED Diversion
Dia. 1 Ref. 13.3 Schedule 13.9 Temporary Information	ROAD AHEAD CLOSED Diversion
Dia. 1 Ref. 13.9 Schedule 13.9 Temporary Information	ROAD CLOSED Diversion
Dia. 1 Ref. 13.9 Schedule 13.9 Temporary Information	ROAD CLOSED Diversion
Dia. 2 Ref. 2702 Start of temporary diversion route	Diversion
Dia. 7 Ref. 2702 Start of temporary diversion route	Diversion
Dia. 7 Ref. 2704 Direction of temporary diversion route	Diverted traffic
Dia. 7 Ref. 2706 Roundabout ahead leading to temporary diversion route	
Dia. 1 Ref. 508.1 Traffic merges ahead from the left	
Dia. 1 Ref. 508.1 Traffic merges ahead onto the main carriageway	
Dia. 1 Ref. 517 Road narrows on one side only ahead - left	
Dia. 1 Ref. 570 Distance over which hazard or prohibition extends	1 mile
Dia. 2 Ref. 571 Direction to bypass left	
Dia. 2 Ref. 572 Direction to bypass right	
Dia. 4 Ref. 610 Ahead only	
Dia. 4 Ref. 670 30 mph maximum speed limit	50
Dia. 2 Ref. 670 30 mph maximum speed limit	30
Dia. 2 Ref. 7001 Road works ahead	
Dia. 7 Ref. 7005 Information for drivers in respect of road works	ROAD WORKS 1 MILE AHEAD
Dia. 2 Ref. 7010/7011 Nature of temporary hazard ahead - Road Closed	ROAD CLOSED
Dia. 1 Ref. 7010/7011 Nature of temporary hazard ahead - Road Closed	ROAD CLOSED
Dia. 1 Ref. 7105 Lane closed barrier	
Dia. 2 Ref. 7204 Temporary Lane Usage	
Dia. 2 Ref. 7204 Temporary Lane Usage	
Dia. 2 Ref. 7204 Temporary Lane Usage	
Dia. 2 Ref. 7204 Temporary Lane Usage	
Dia. 2 Ref. 7204 Temporary Lane Usage	
Dia. 2 Ref. 7204 Temporary Lane Usage	
Dia. 1 Ref. 7240 Lane Alignment	
Dia. 1 Ref. 7245 Traffic Lane Alignment - Destination at junction	Route 1 A414 (E) Hertford
Dia. 1 Ref. 7301 Free recovery await rescue	Free recovery Await rescue
Dia. 4 Ref. 7301 Free recovery Ends	Free recovery End
Dia. 4 Ref. 7303 Wide loads follow diversion at next exit	WIDE LOADS over 8'6" (2.6 m) straddle both lanes
Dia. 1 Ref. 7501 Works traffic only	WORKS TRAFFIC ONLY
Dia. 1 Ref. 7502 Works exit	WORKS EXIT
Dia. 2 Ref. 7238 Route for works traffic ahead access only direction left reversible	ACCESS ONLY
Dia. 1 Ref. 7307 Warning of works traffic merging ahead	WORKS TRAFFIC MERGING
Dia. 2 Ref. 7502 Works exit	WORKS EXIT
Dia. 2 Ref. 7238 Route for works traffic ahead access only direction left reversible	ACCESS ONLY
Dia. 1 Ref. 7307 Warning of works traffic merging ahead	WORKS TRAFFIC MERGING
Dia. 4 Ref. 8204 End of roadworks / Speed limit	
Dia. 2 Ref. 8205 End of roadworks / Actual speed limit	